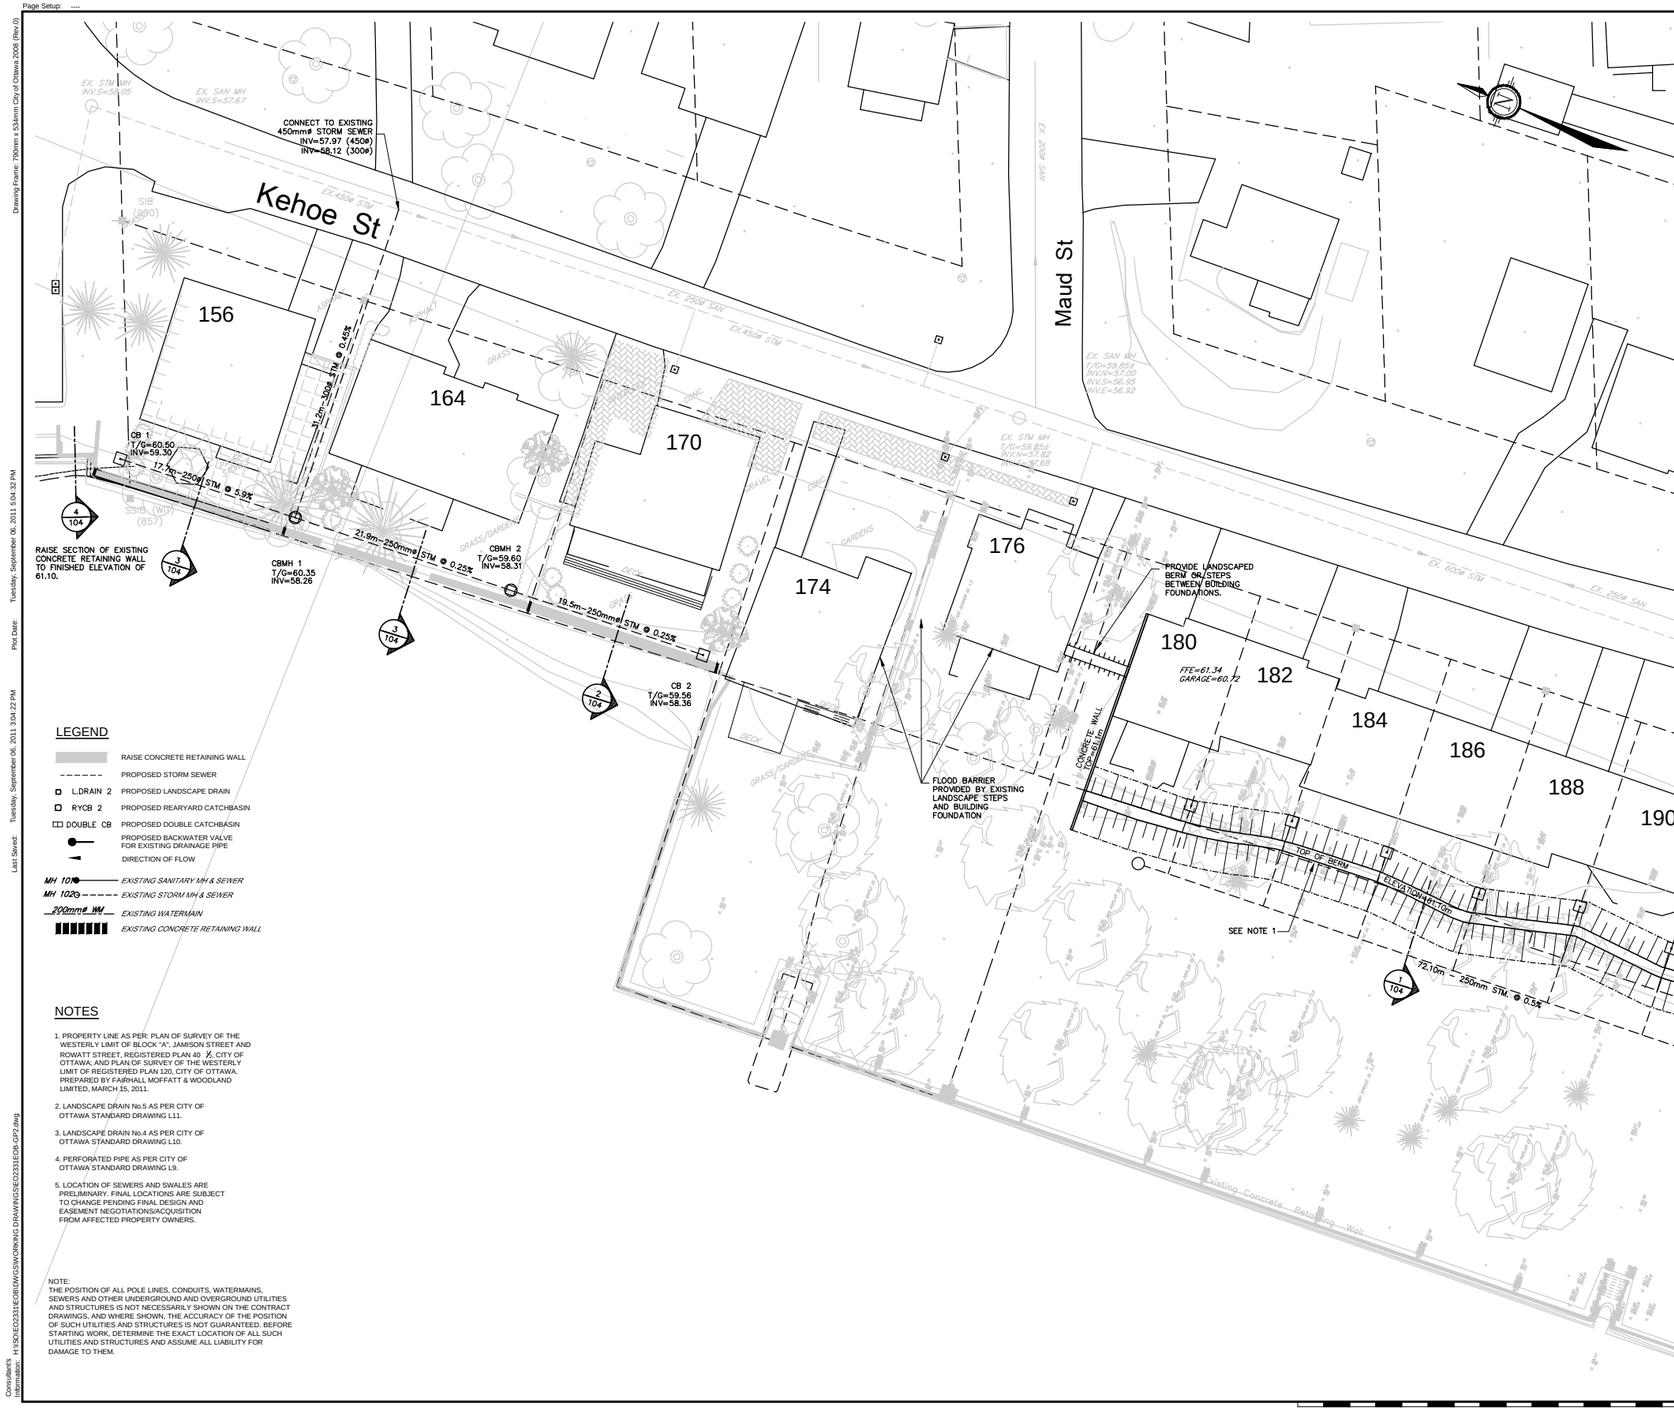

LEGEND

	RAISE CONCRETE RETAINING WALL
	PROPOSED STORM SEWER
L.DRAIN 2	PROPOSED LANDSCAPE DRAIN
RYCB 2	PROPOSED REARYARD CATCHBASIN
DOUBLE CB	PROPOSED DOUBLE CATCHBASIN
	PROPOSED BACKWATER VALVE FOR EXISTING DRAINAGE PIPE
	DIRECTION OF FLOW
MH 101	EXISTING SANITARY MH & SEWER
MH 102	EXISTING STORM MH & SEWER
200mmø WM	EXISTING WATERMAIN
	EXISTING CONCRETE RETAINING WALL

NOTES

1. PROPERTY LINE AS PER: PLAN OF SURVEY OF THE WESTERLY LIMIT OF BLOCK "A", JAMISON STREET AND ROWATT STREET, REGISTERED PLAN 40 ½, CITY OF OTTAWA; AND PLAN OF SURVEY OF THE WESTERLY LIMIT OF REGISTERED PLAN 120, CITY OF OTTAWA. PREPARED BY FAIRHALL MOFFATT & WOODLAND LIMITED, MARCH 15, 2011.
2. LANDSCAPE DRAIN No.5 AS PER CITY OF OTTAWA STANDARD DRAWING L11.
3. LANDSCAPE DRAIN No.4 AS PER CITY OF OTTAWA STANDARD DRAWING L10.
4. PERFORATED PIPE AS PER CITY OF OTTAWA STANDARD DRAWING L9.
5. LOCATION OF SEWERS AND SWALES ARE PRELIMINARY. FINAL LOCATIONS ARE SUBJECT TO CHANGE PENDING FINAL DESIGN AND EASEMENT NEGOTIATIONS/ACQUISITION FROM AFFECTED PROPERTY OWNERS.

NOTE:
THE POSITION OF ALL POLE LINES, CONDUITS, WATERMAINS, SEWERS AND OTHER UNDERGROUND AND OVERGROUND UTILITIES AND STRUCTURES IS NOT NECESSARILY SHOWN ON THE CONTRACT DRAWINGS, AND WHERE SHOWN, THE ACCURACY OF THE POSITION OF SUCH UTILITIES AND STRUCTURES IS NOT GUARANTEED. BEFORE STARTING WORK, DETERMINE THE EXACT LOCATION OF ALL SUCH UTILITIES AND STRUCTURES AND ASSUME ALL LIABILITY FOR DAMAGE TO THEM.

BRITANNIA VILLAGE
FLOOD CONTROL

Delcan

Contract No.	Dwg. No. 101A
Sheet 2 of 4	
Asset No.	
Asset Group	ISD
Des.	Chk'd.
Dwn.	Chk'd.
Utility Circ. No.	Index No.
Const. Inspector:	
SCALE 1:250	0 1 5 10

NOTE: The location of utilities is approximate only, the exact location should be determined by consulting the municipal authorities and utility companies concerned. The contractor shall prove the location of utilities and shall be responsible for adequate protection from damage.

REVISIONS

No.	Description	By	Date (dd/mm/yy)

Page Setup: ----

Drawing Frame: 790mm x 534mm City of Ottawa 2008 (Rev.0)

Plot Date: Tuesday, September 06, 2011 5:04:32 PM

Last Saved: Tuesday, September 06, 2011 3:04:22 PM

Consultant's Information: H:\SO\EO2331\EOB\DWGS\WORKING DRAWINGS\EO2331EOB-GP2.dwg